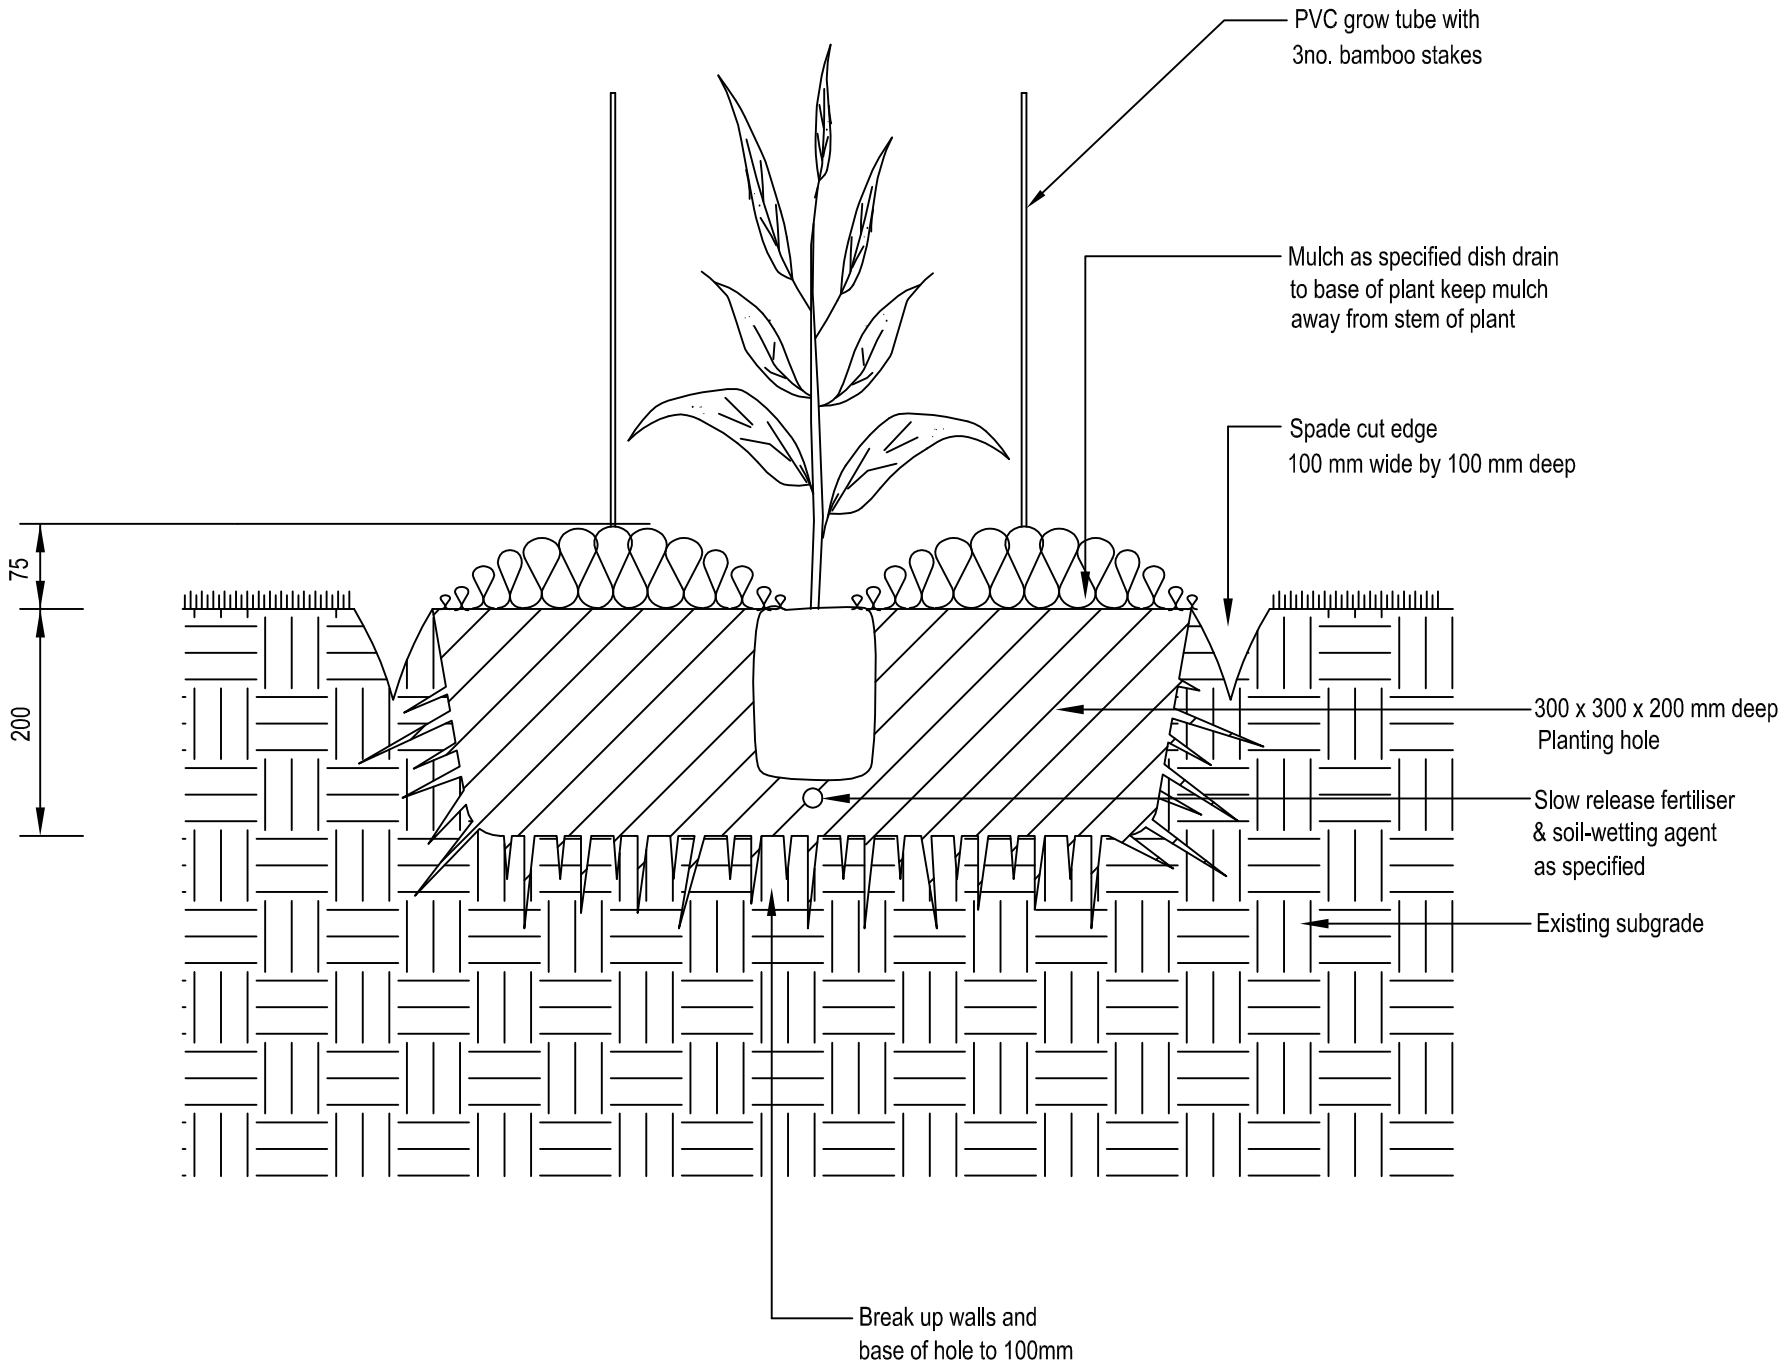

TYPICAL SECTION

SPECIFICATIONS NOTES

1. Mulch:
   Supply & install 75mm minimum depth Imported Organic Mulch
   (Note: HWD Chip not acceptable).
2. Soil-Wetting Agent:
   Supply & install Soil-Wetting Agent in accordance with the
   manufacturer's recommendations. (Water Crystals or similar) as required.
3. Slow-Release Fertiliser:
   Supply & install Slow-Release Fertiliser in accordance with the
   Manufacturer's recommendations. N:P:K 11.3:1.5:6.1 as required.

Issue	Description	Date	By	Appd.	Issue	Description	Date	By	Appd.	Issue
A	Original Issue	1/2/2007	C.A.	V.B.						

Drawn: C.A.
Checked: D.M.
Approved:

Somerset REGIONAL COUNCIL

SOMERSET REGIONAL COUNCIL
PLANTING
TUBESTOCK IN GRASS AREA

Drawing No. SRC-LS-004

Current Issue A