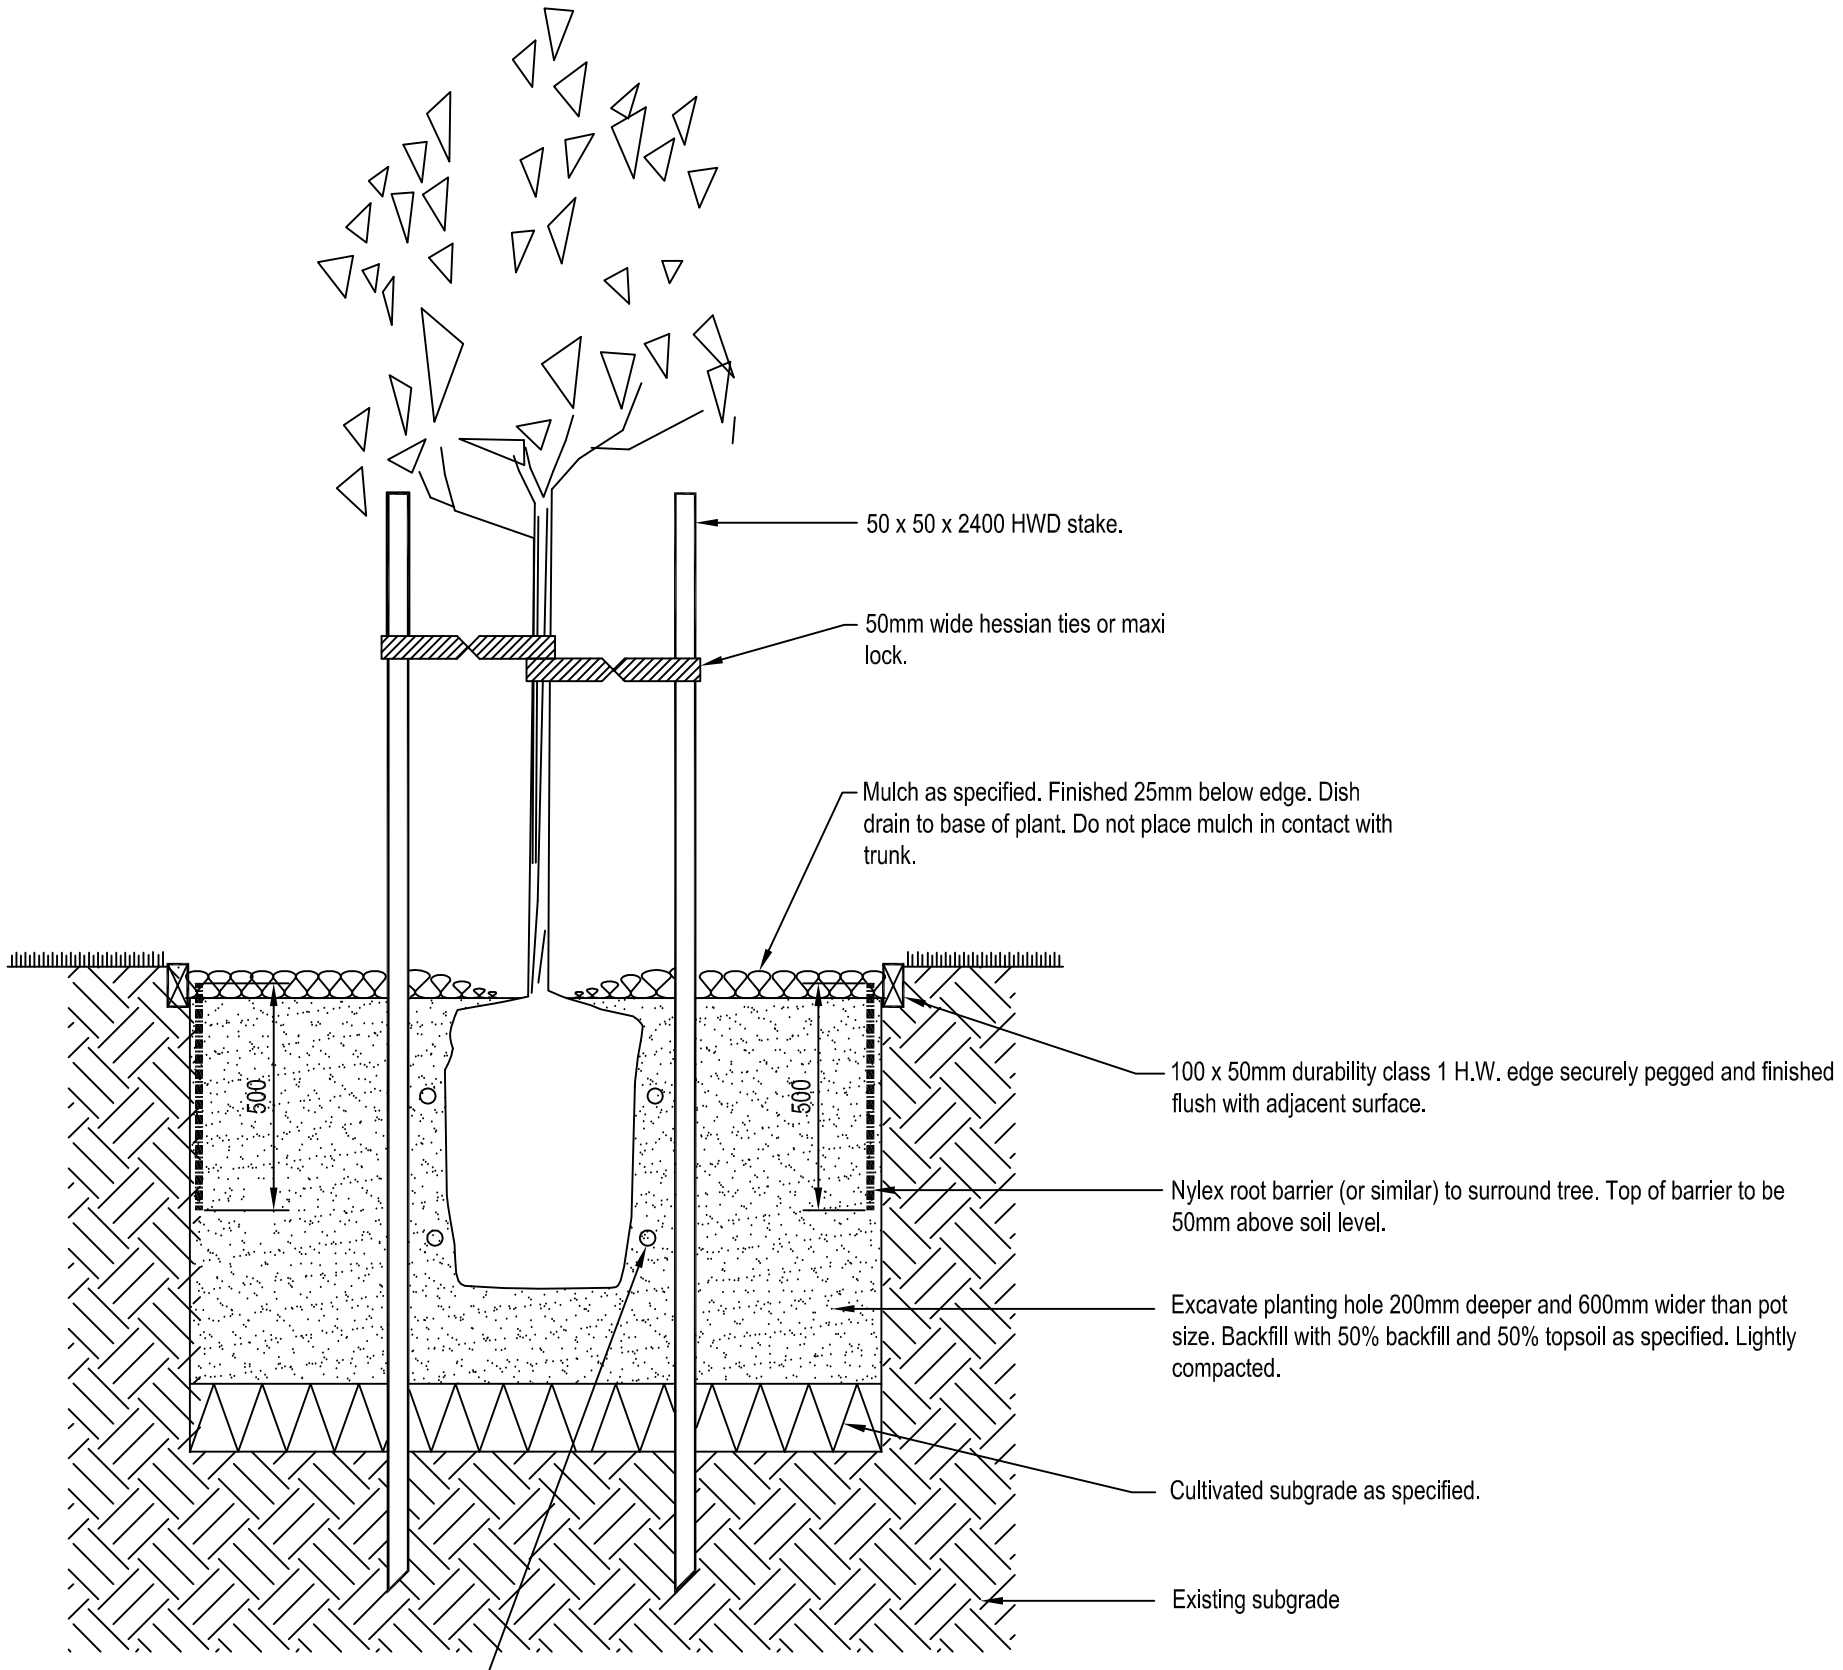

TYPICAL SECTION

SPECIFICATION NOTES

1. Cultivated Subgrade:
   Cultivate existing subgrade to a depth of 200mm minimum.
2. Topsoil:
   Supply and install Imported Garden Blend/ Topsoil to AS 4419.
3. Mulch:
   Supply & install 75mm minimum depth Imported Organic Mulch (Note: HWD Chip not acceptable).
4. Soil-Wetting Agent:
   Supply & install Soil-Wetting Agent in accordance with the manufacturer's recommendations. (Water Crystals or similar).
5. Slow Release Fertilizer:
   Supply & install Slow Release Fertilizer in accordance with the Manufacturer's recommendations. N:P:K 11.3:1.5:6.1.

Issue	Description	Date	By	Appd.	Issue	Description	Date	By	Appd.	Issue
A	Original Issue	1/2/2007	C.A.	V.B.						

Drawn: C.A.
Checked: D.M.
Approved:

Somerset REGIONAL COUNCIL

SOMERSET REGIONAL COUNCIL
PLANTING
STREET TREES

Drawing No. SRC-LS-007

Current Issue A