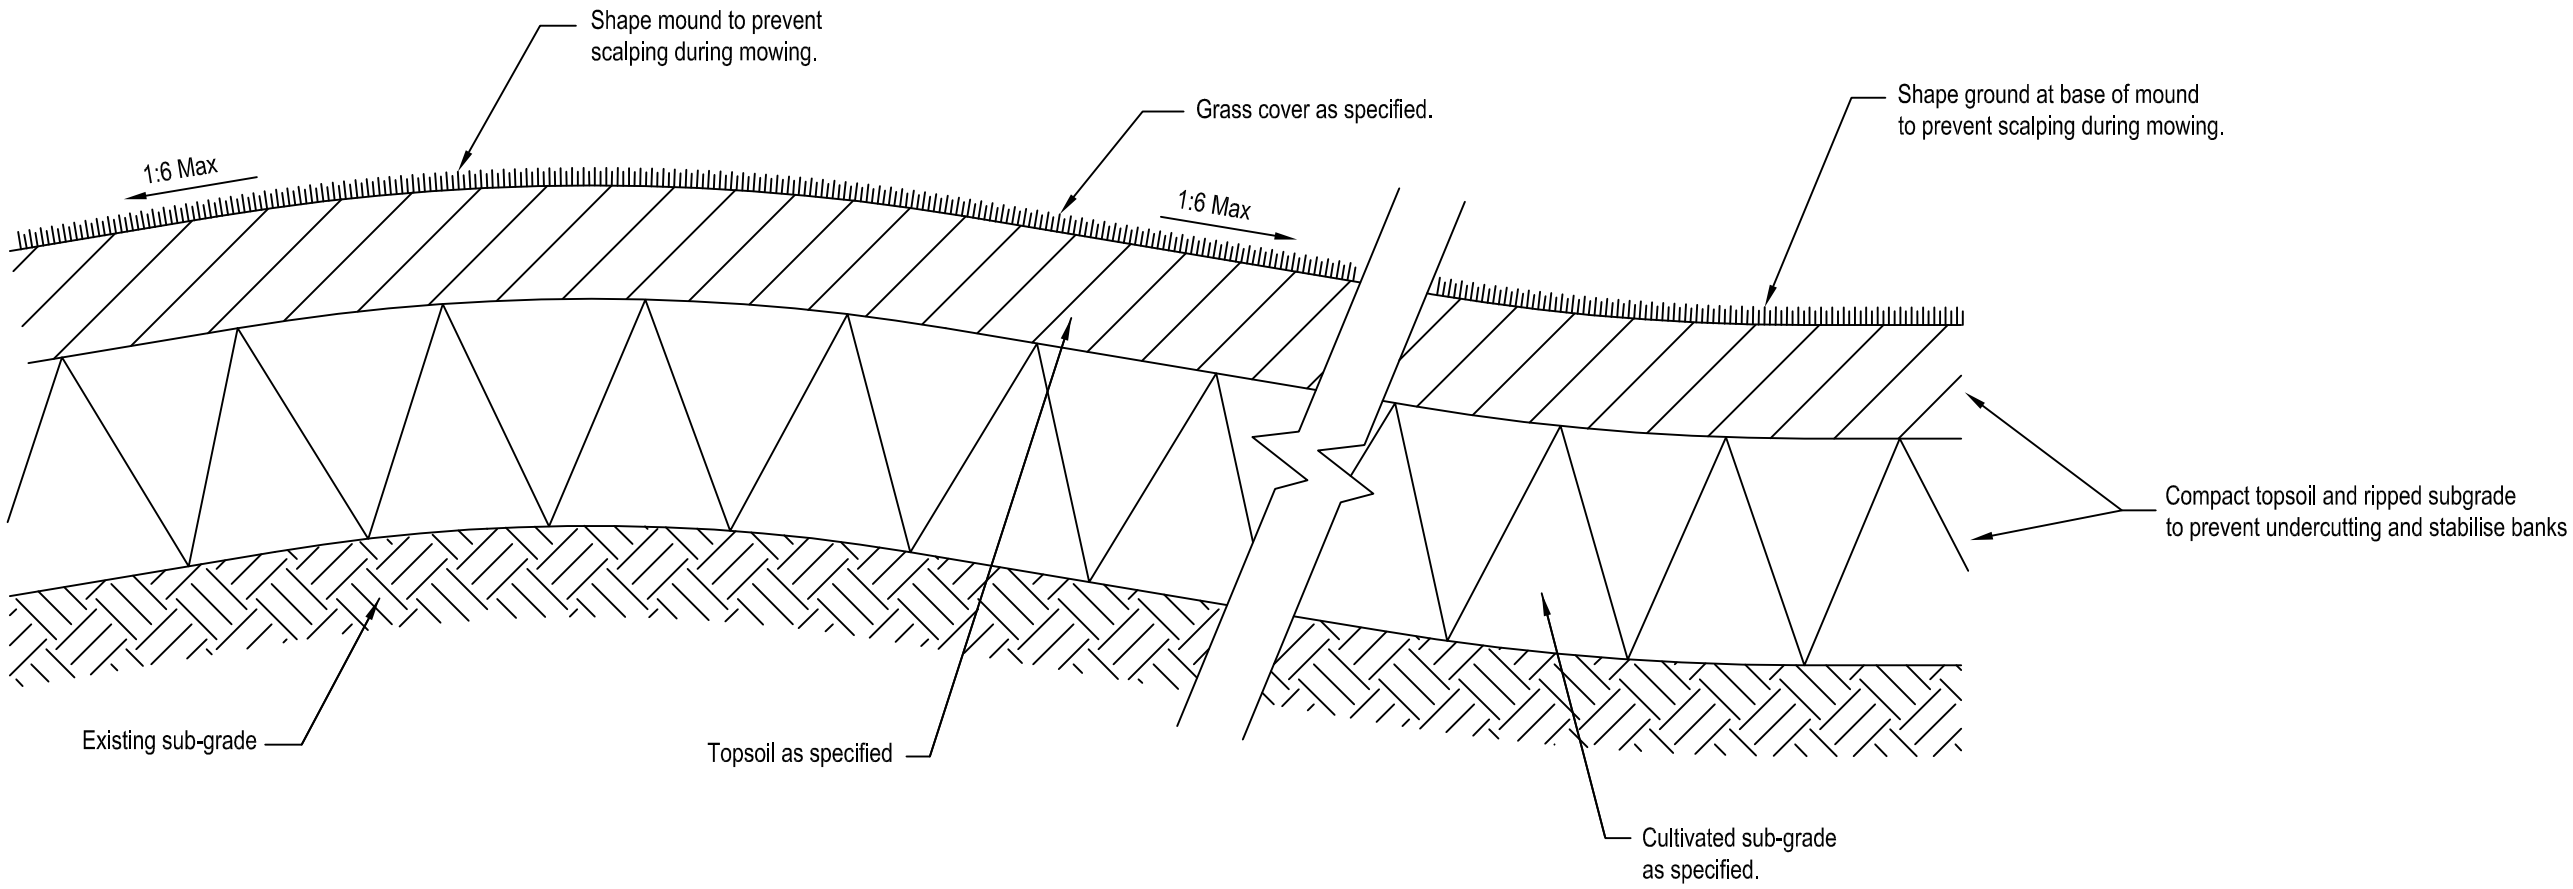

TYPICAL SECTION

SPECIFICATION NOTES

1. Cultivated Sub-grade:
   Cultivate existing sub-grade to a depth of 200mm minimum.
2. Topsoil:
   Supply and install 75mm minimum depth Imported Garden Blend/ Topsoil to AS 4419, 'Soils for Landscaping & Garden Use'.
3. Grass Cover:
   Green couch (Cynadon dactylon) turf laid to supplier's instructions.

Issue	Description	Date	By	Appd.	Issue	Description	Date	By	Appd.	Issue
A	Original Issue	1/2/2007	C.A.	V.B.						

Drawn: C.A.
Checked: D.M.
Approved:

Somerset REGIONAL COUNCIL

SOMERSET REGIONAL COUNCIL

TURF AREAS

Drawing No. SRC-LS-008

Current Issue A