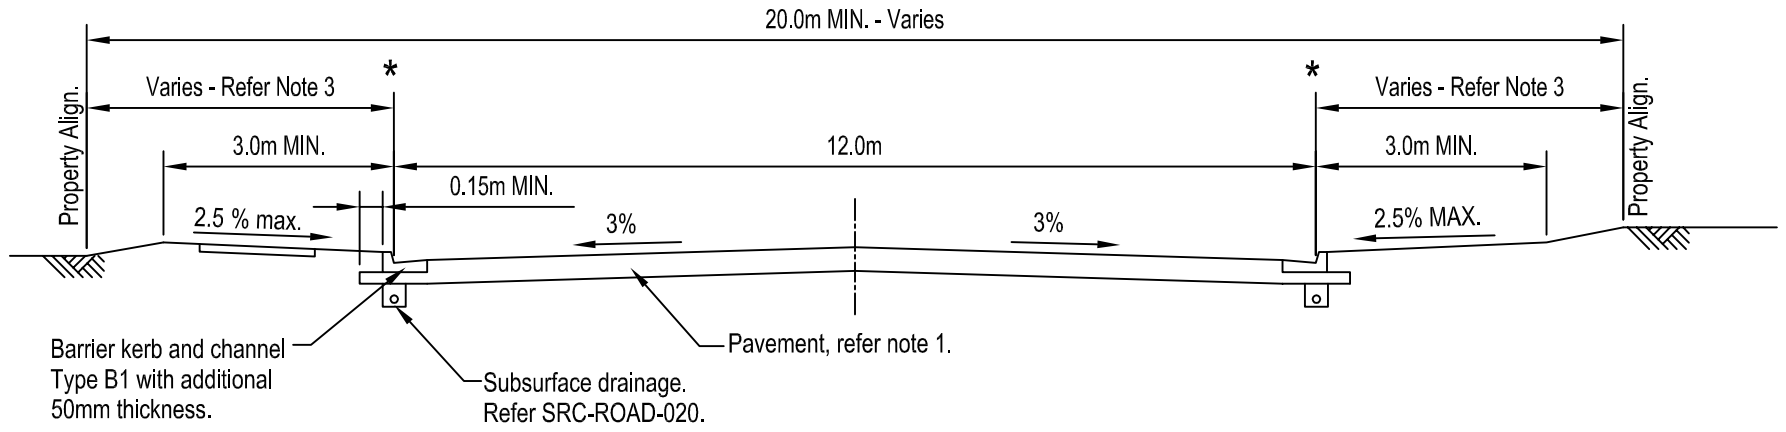

INDUSTRIAL ACCESS STREET

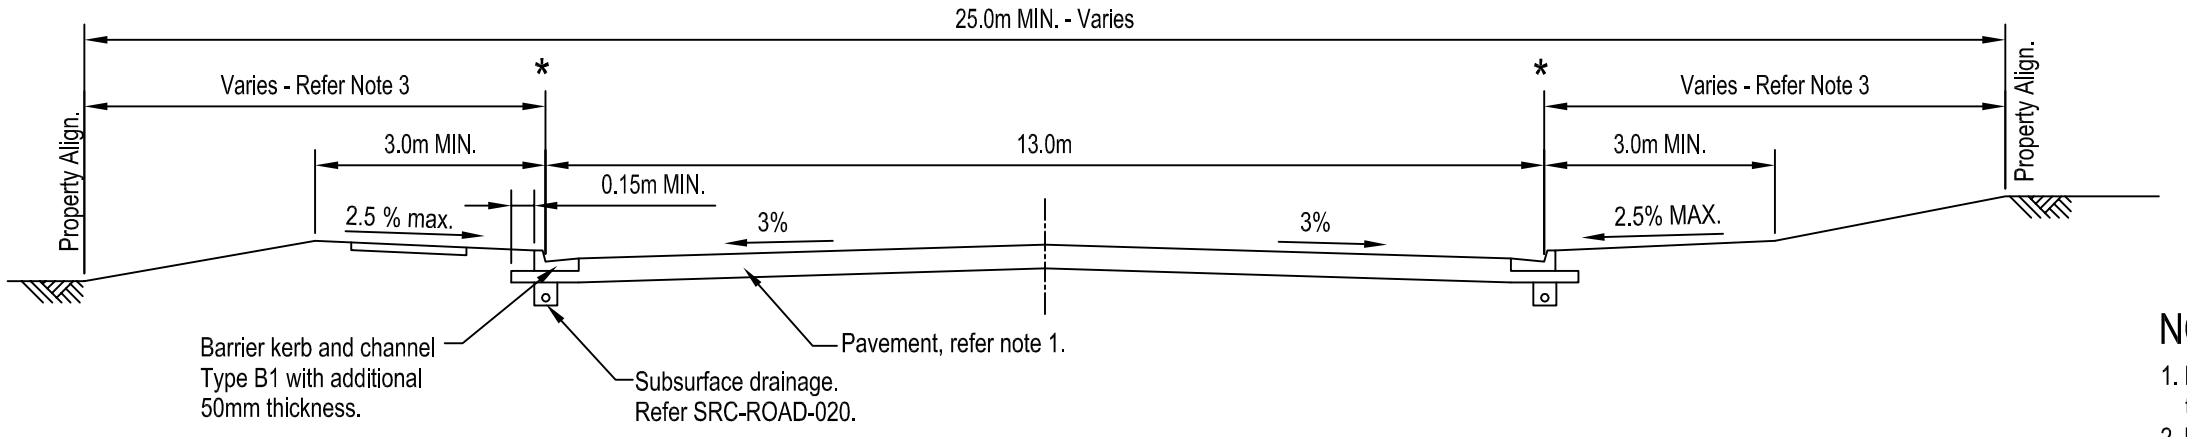

INDUSTRIAL COLLECTOR STREET

NOTES

1. For pavement design requirements refer to the Development Manual.
2. Refer SRC-ROAD-011 for Standard Kerb Types.
3. Refer SRC-ROAD-006 for Standard Verge and Access Profiles for Access and Collector Streets.
4. All dimensions in metres

LEGEND

* Extent of carriageway - invert of kerb and channel.

Issue	Description	Date	By	Appd.	Issue	Description	Date	By	Appd.	Issue
A	Original Issue	1/2/2007	C.A.	V.B.						
B	Draft Final Issue	24/7/2007	C.A.	V.B.						

Drawn: C.A.
Checked: D.M.
Approved:

Somerset REGIONAL COUNCIL

SOMERSET REGIONAL COUNCIL
TYPICAL CROOS SECTIONS
INDUSTRIAL STREETS

Drawing No. SRC-ROAD-003

Current Issue B