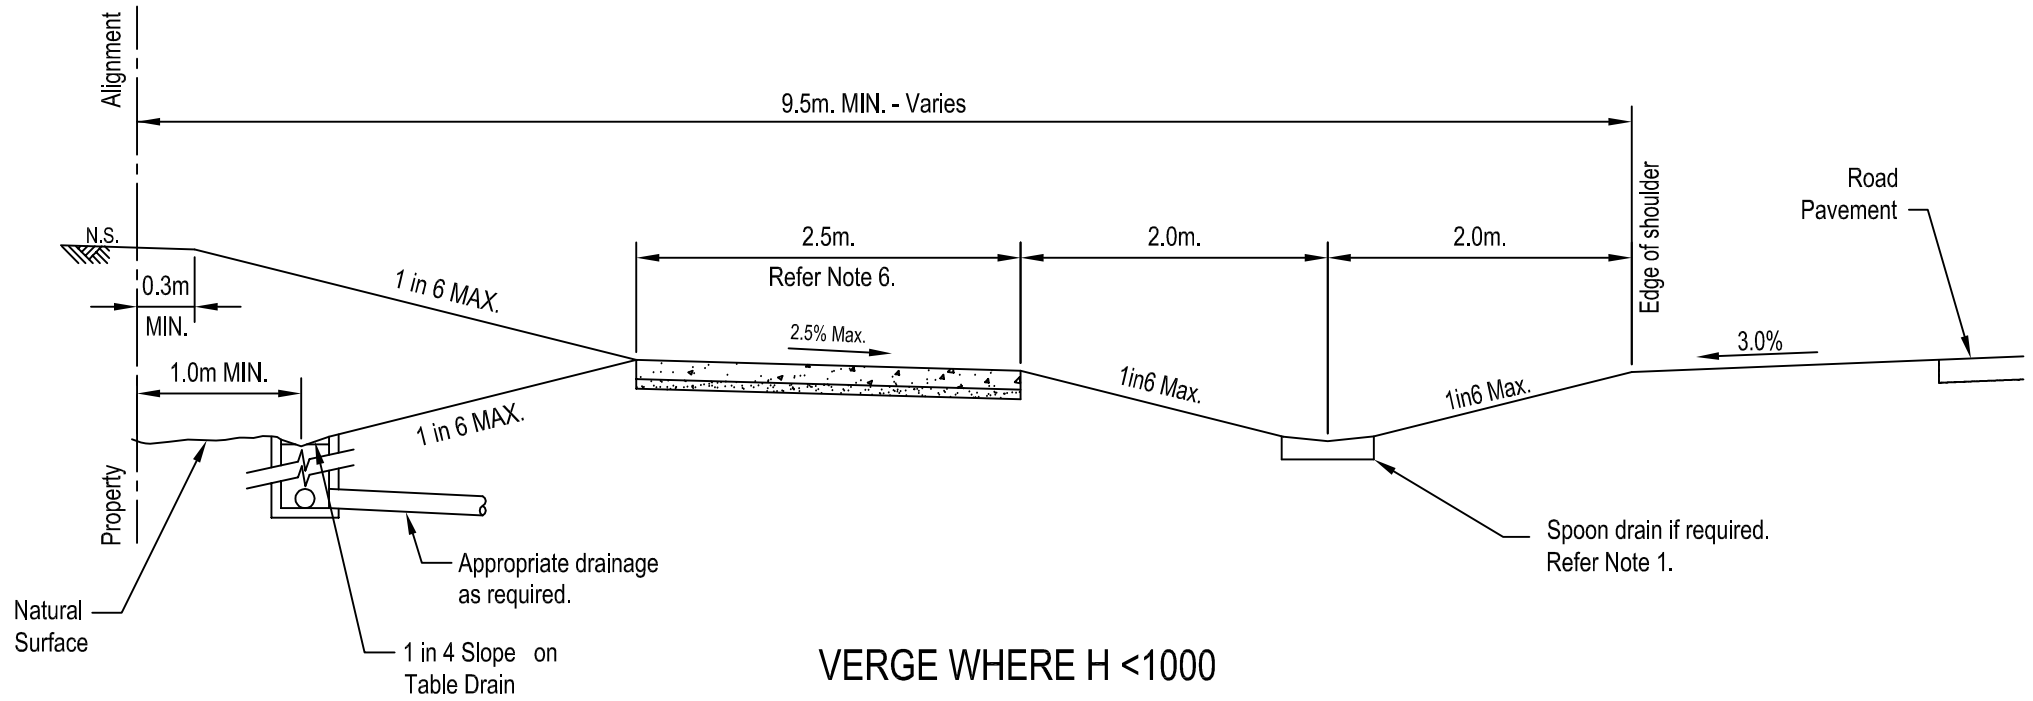

VERGE WHERE H <1000

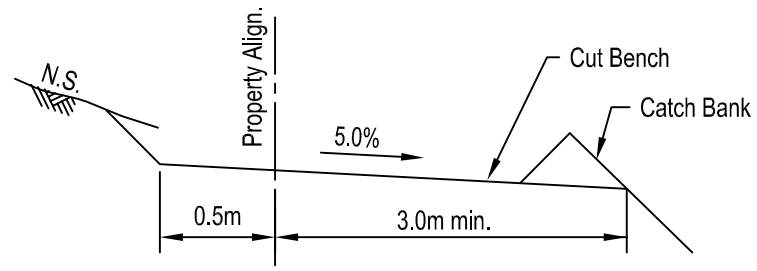

WHERE N.S. Grade >10%
(Cut or Fill)

NOTES

1. Where maintenance problems may occur due to pondage, flat grades, or due to steep grades, or in easily erodable material a concrete invert may be required to table drains.
2. Proposed treatment of embankment and areas steeper than 1 in 6 subject to approval by Council's Engineer.
3. For details of Service Corridors and Alignments refer to Std. Drg. SRC-ROAD-022.
4. All table drains are to be hydraulically designed to ensure flows are adequately catered for within the table drain area.
5. For construction details of footpaths, shared pathways, and cyclepaths, refer to Std. Drg. SRC-ROAD-019.
6. A 2.5m. reserve is to be provided for pathways irrespective of the width of path required. Should a path greater than 2.5m. be required, this allocation and the road reserve width are to be increased accordingly.
7. Dimensions are in metres unless noted otherwise.

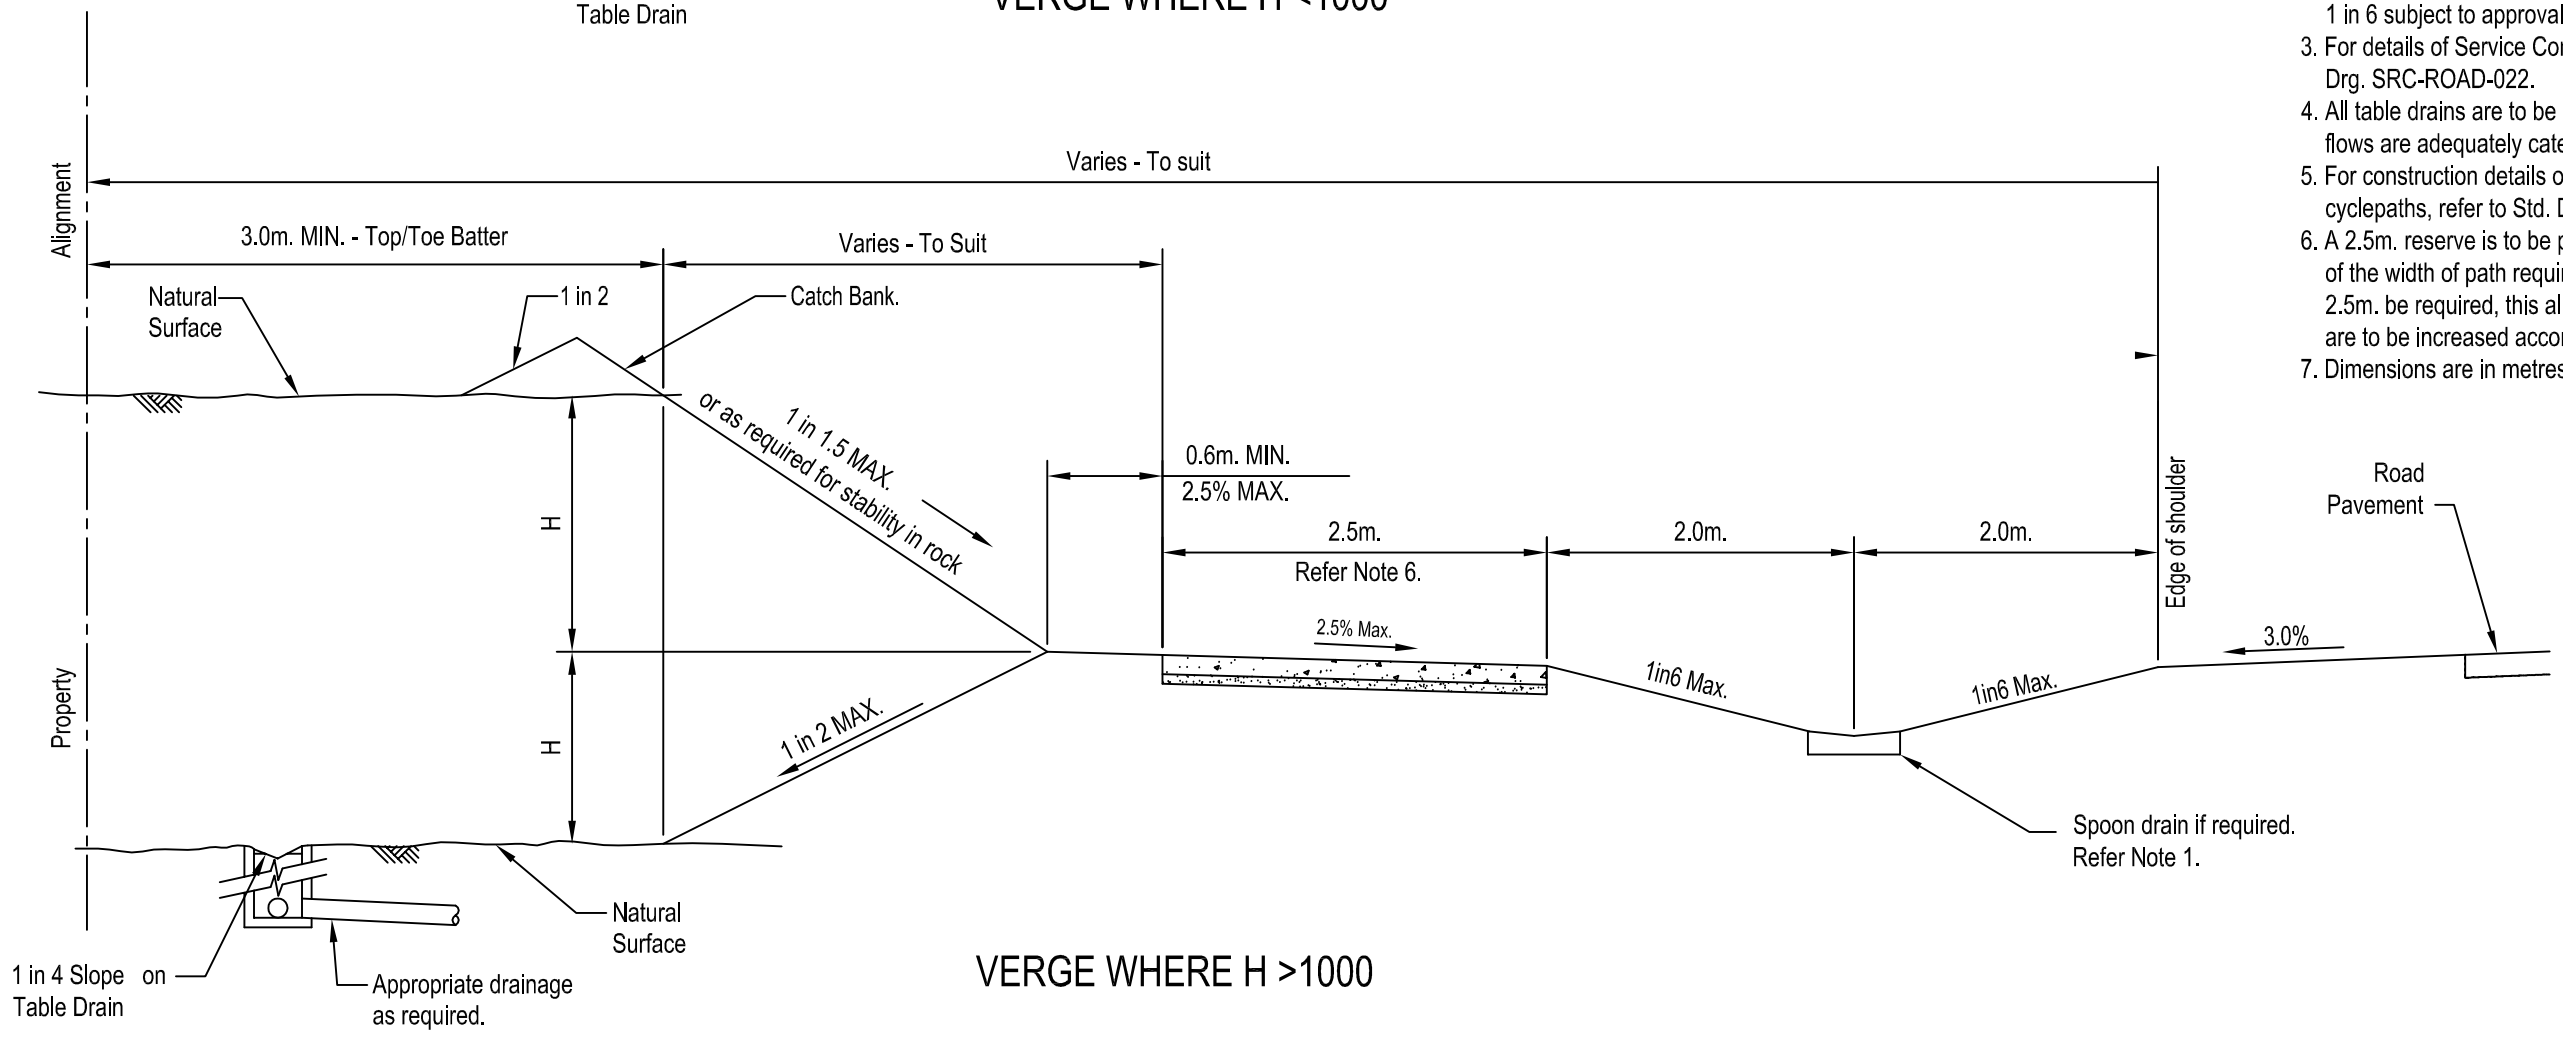

VERGE WHERE H >1000

Issue	Description	Date	By	Appd.	Issue	Description	Date	By	Appd.	Issue
A	Original Issue	1/2/2007	C.A.	V.B.						

Drawn: C.A.
Checked: D.M.
Approved:

Somerset REGIONAL COUNCIL

SOMERSET REGIONAL COUNCIL
VERGES - ARTERIAL ROADS
WITHOUT KERB AND CHANNEL

Drawing No. SRC-ROAD-008
Current Issue A